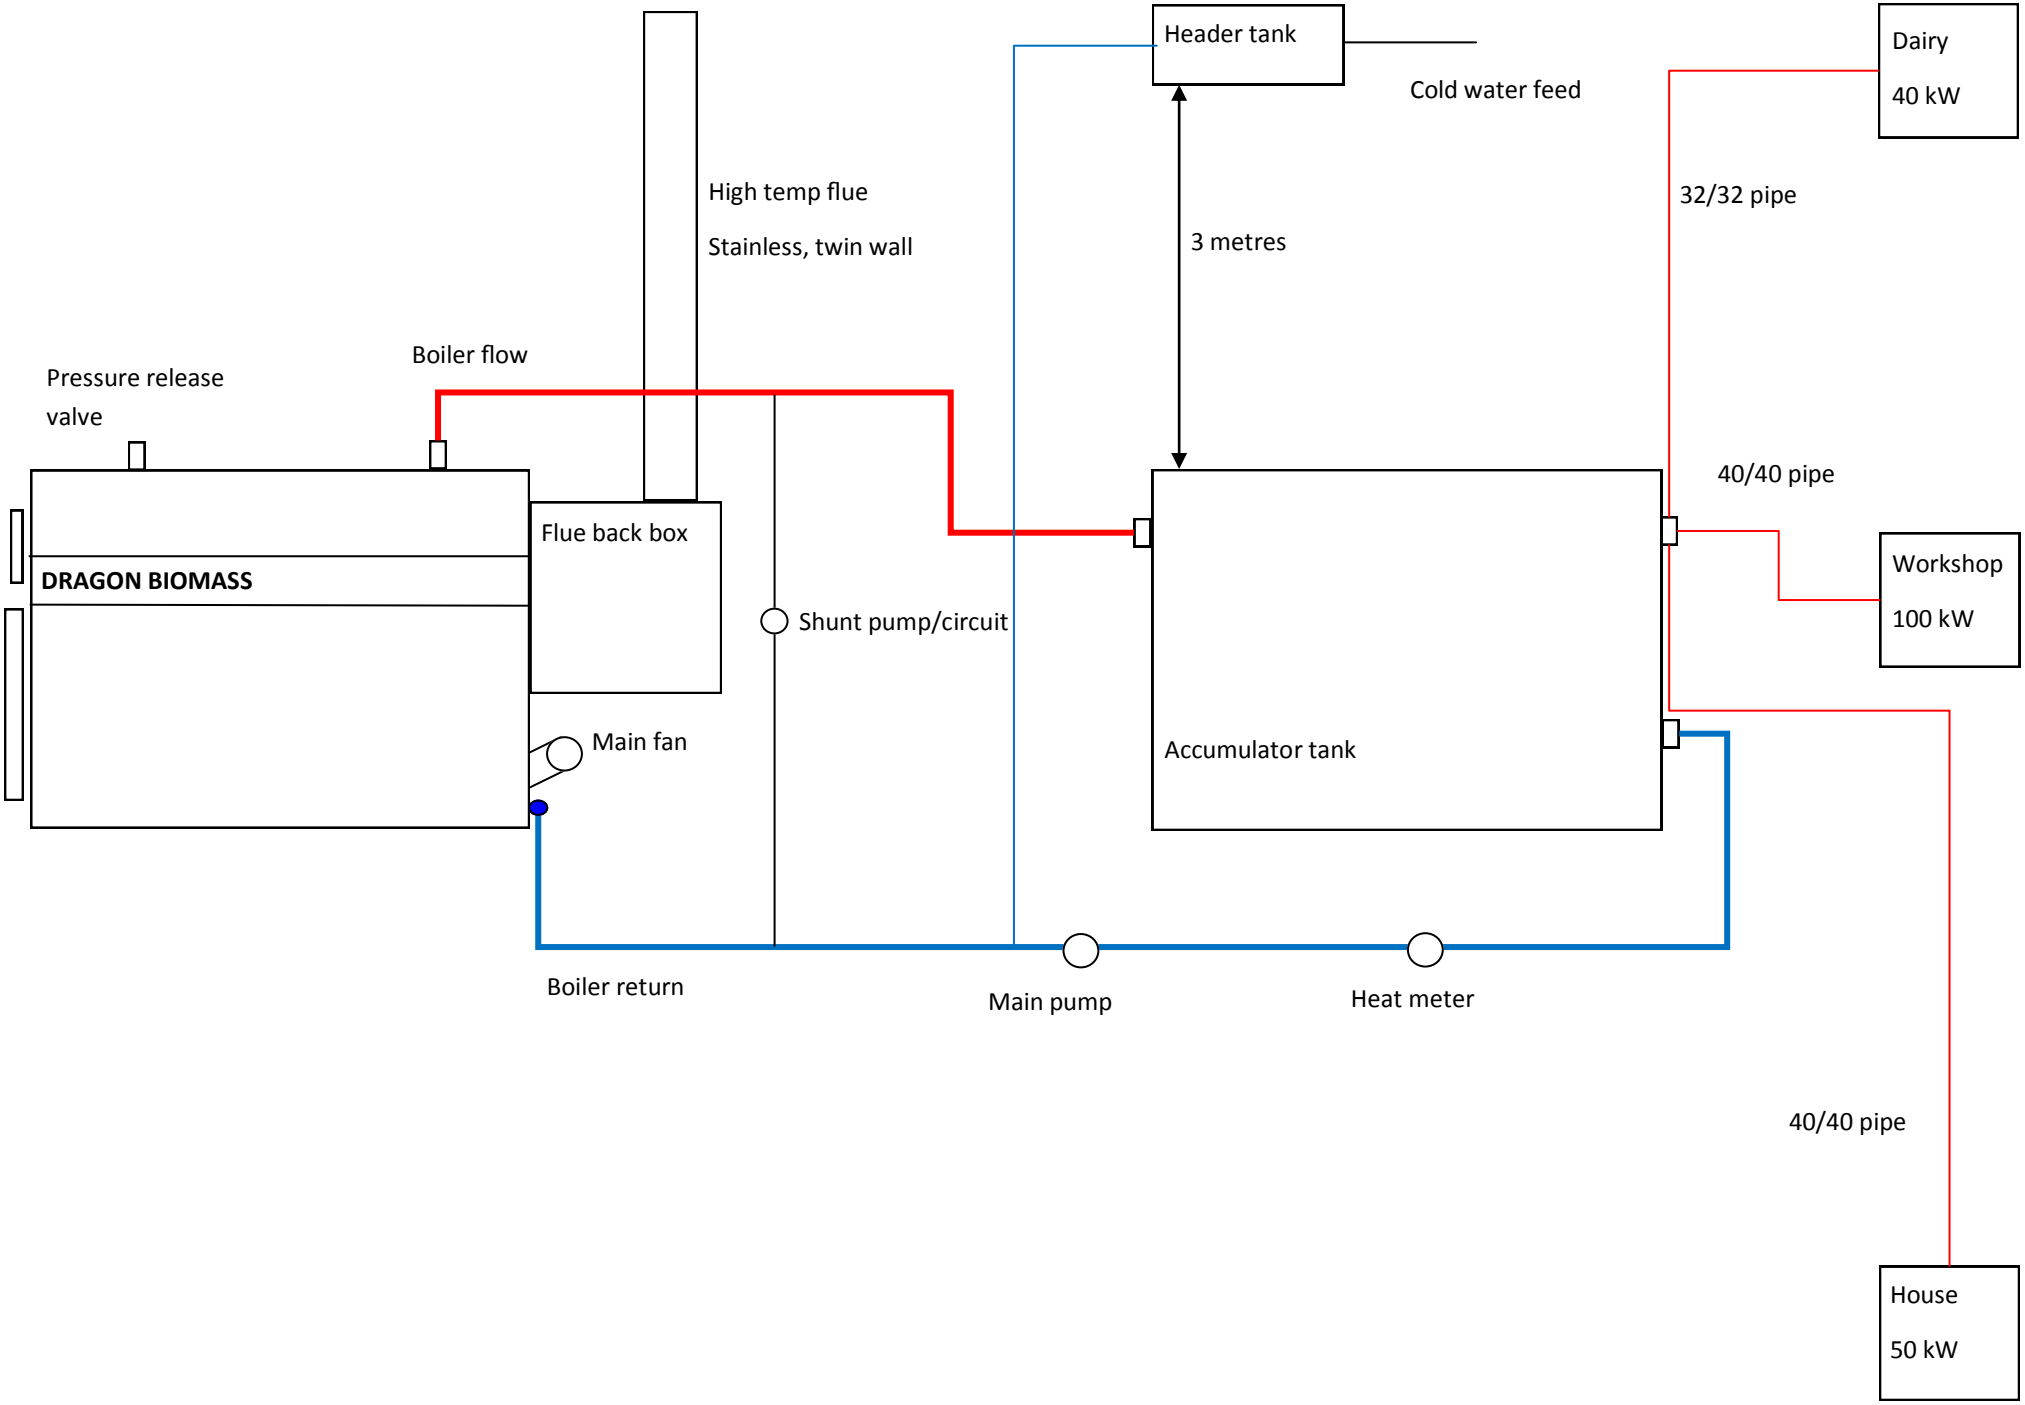
Header tank
Cold water feed
Dairy
40 kW
High temp flue
Stainless, twin wall
3 metres
32/32 pipe
Boiler flow
Pressure release
valve
40/40 pipe
Flue back box
DRAGON BIOMASS
Workshop
100 kW
Shunt pump/circuit
Main fan
Accumulator tank
Boiler return
Main pump
Heat meter
40/40 pipe
House
50 kW